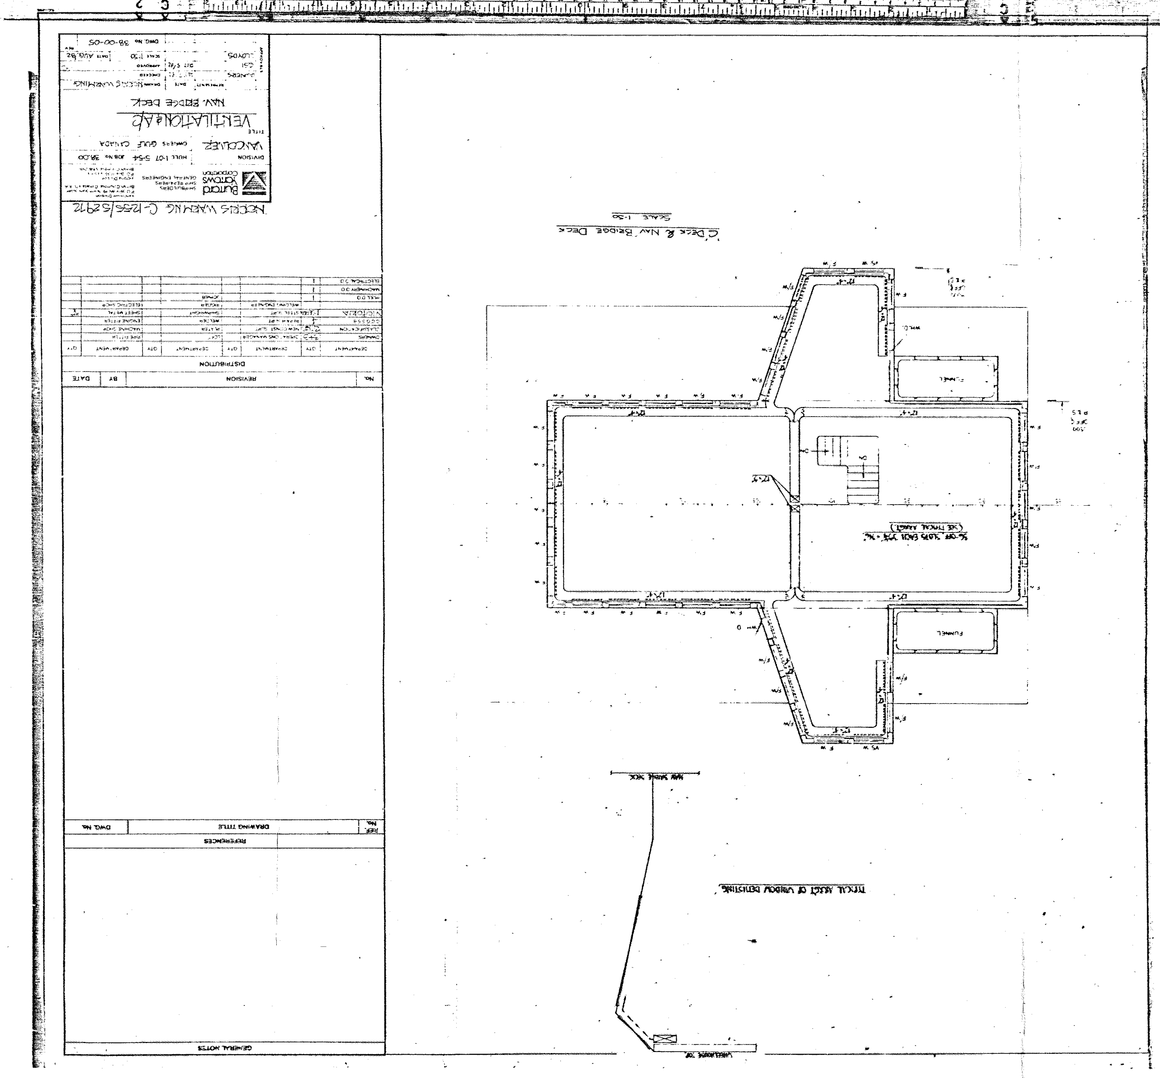

NORRIS WARMING C-1255/S2912
Burrard Yarrows Corporation
DIVISION
VANCOUVER
TITLE
VENTILATION & A/C
NAV. BRIDGE DECK
DRAWN NORRIS WARMING
DATE
SCALE 1:50
DWG No 38-00-05
REVISION
DATE
DISTRIBUTION
REFERENCES
DRAWING TITLE
DWG No
GENERAL NOTES
C Deck & Nav Bridge Deck
Scale 1:50
FUNNEL
TYPICAL ASSET OF VARIOUS DEPTHS