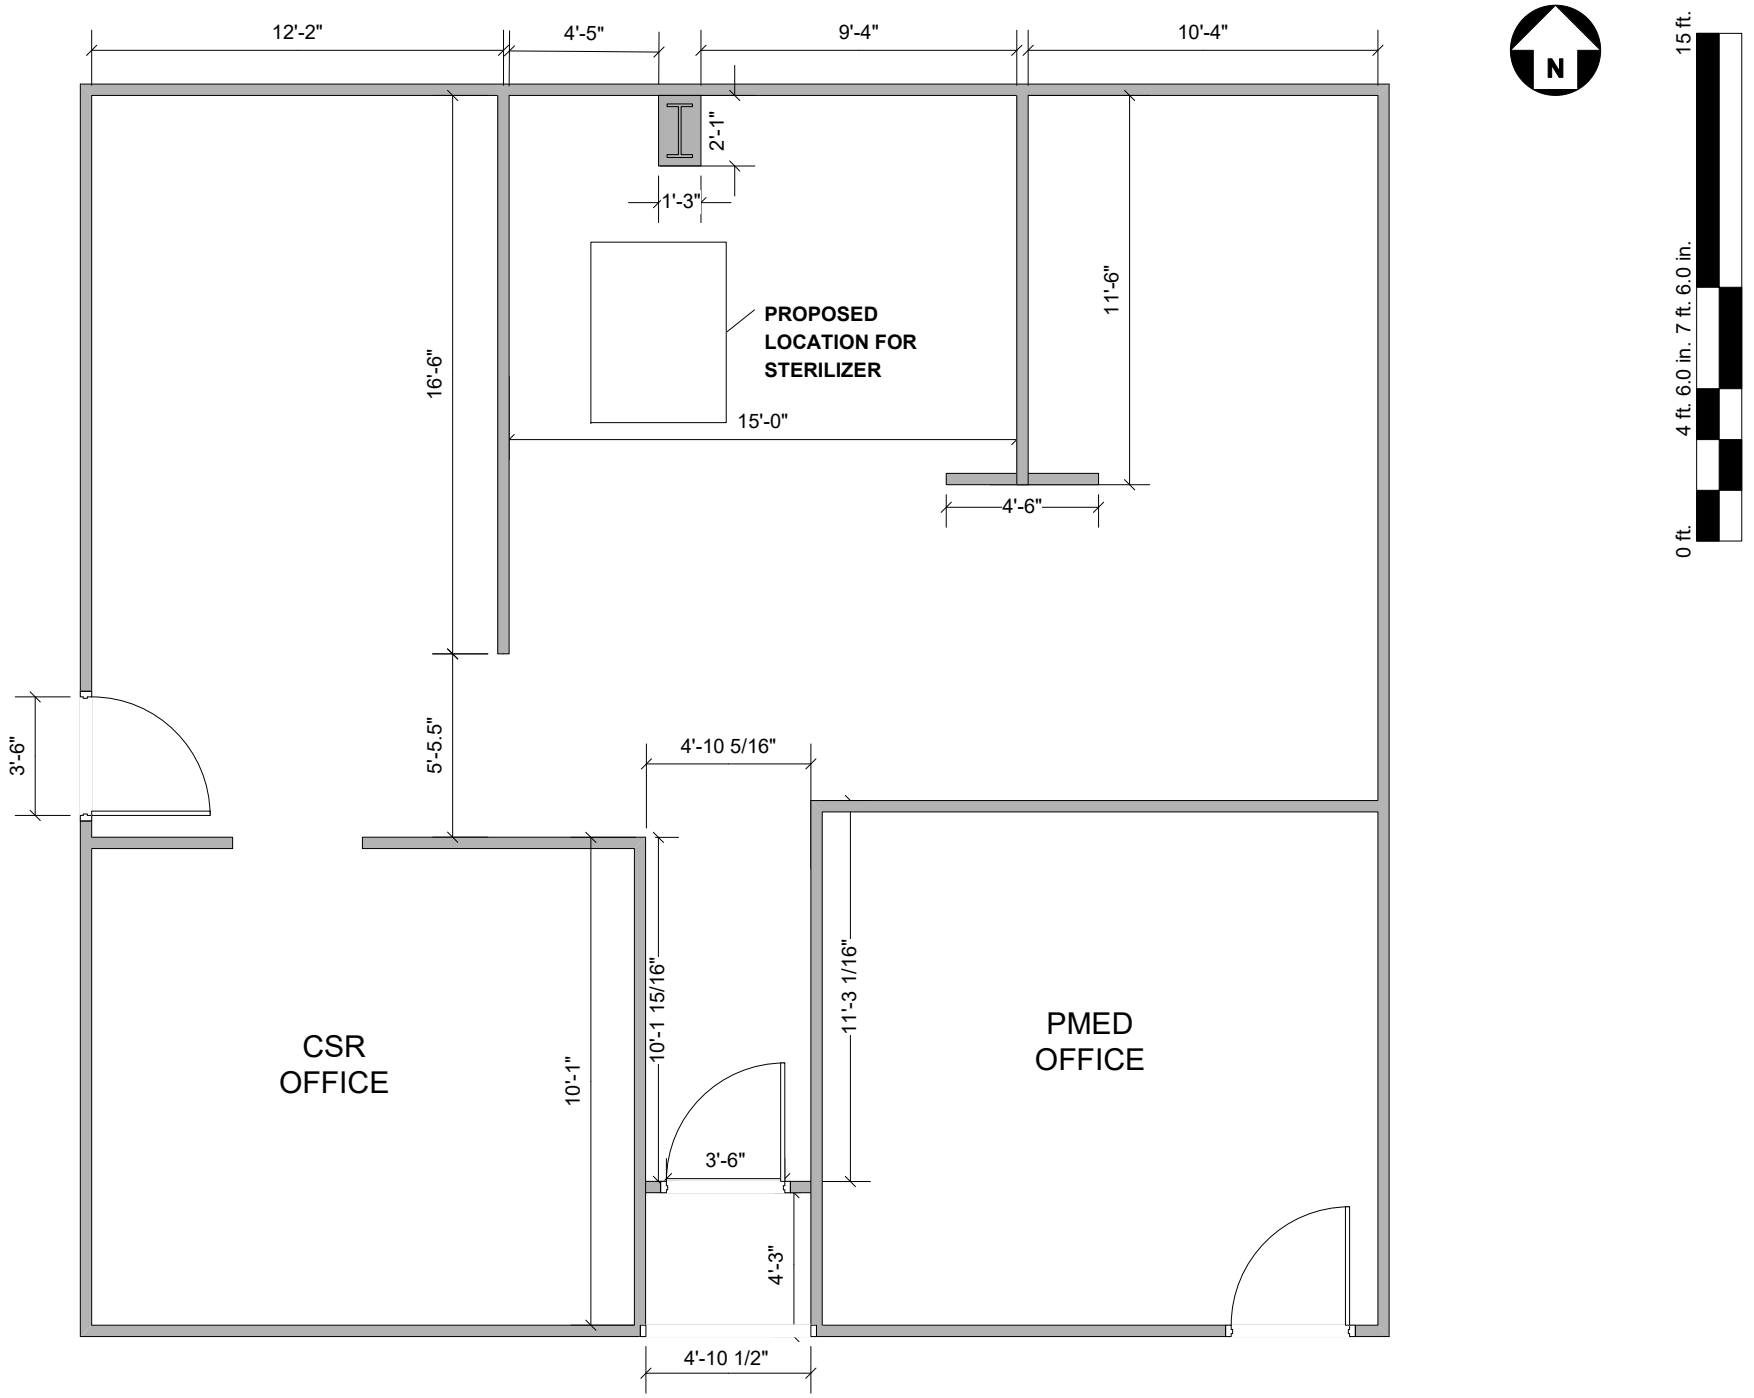CSR FLOOR PLAN