


LAYDOWN PLAN
SCALE = 1:500

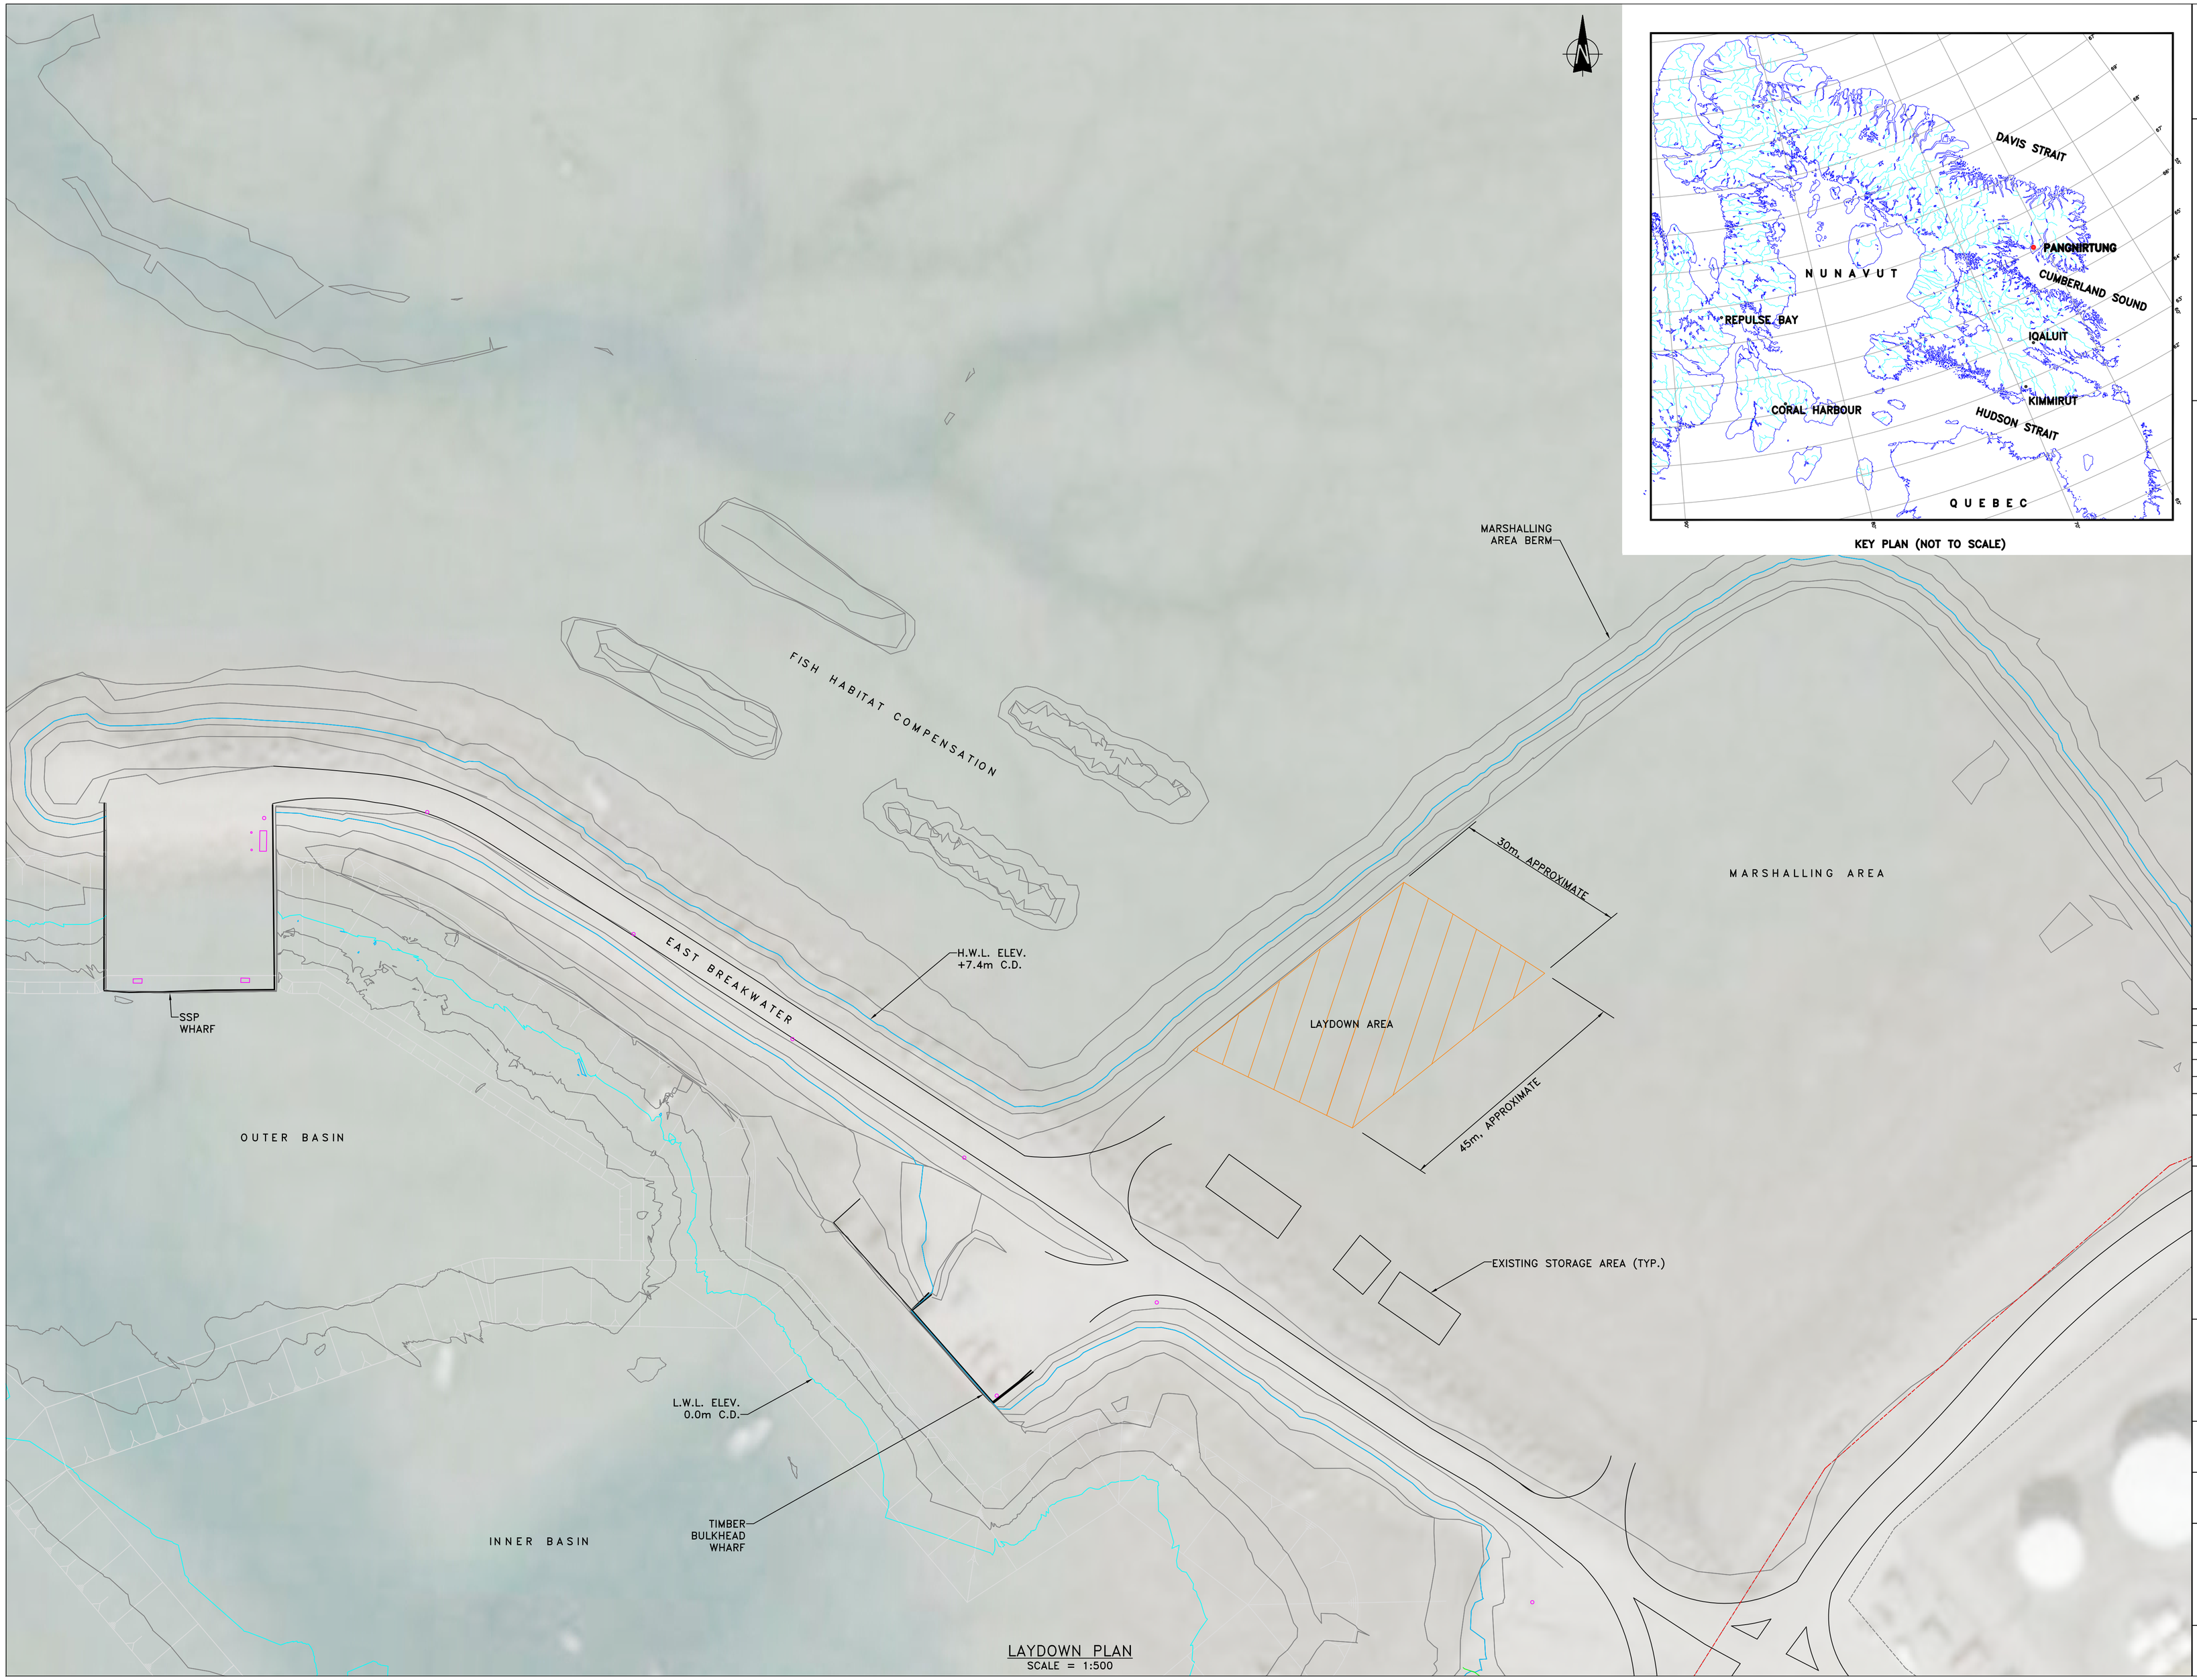


KEY PLAN (NOT TO SCALE)

GOVERNMENT OF CANADA / GOUVERNEMENT DU CANADA
FISHERIES AND OCEANS / PÊCHES ET OCÉANS

SMALL CRAFT HARBOURS
CENTRAL AND ARCTIC REGION

NOTES:

1. DIMENSIONS AND ELEVATIONS ARE IN METRES UNLESS OTHERWISE STATED
2. DRAWING IS NOT TO BE SCALED, DIMENSIONS FOR LAYDOWN AREA ARE APPROXIMATE AND SUBJECT TO MINOR ADJUSTMENT PENDING ON HARBOUR NEEDS

LEGEND

BENCHMARK

| REVISIONS: | | DATE: |
|---|---|---|
| 0 | ISSUED FOR ADDENDUM | MARCH 2019 |
| | | |
| | | |
| | | |
| | | |

| SCALE: | CLASS: |
|---|---|
| AS SHOWN | |

PROJECT:

DRAINAGE IMPROVEMENTS & SHORE PROTECTION

DESCRIPTION:

LAYDOWN PLAN

| DRAWN: | APPROVED: |
|---|---|
| SCH | SCH |
| DATE: | DATE: |
| MARCH 2019 | MARCH 2019 |

LOCATION:

PANGNIRTUNG, NUNAVUT

| DRAWING NO.: | LOCATOR CODE: |
|---|---|
| L-1 OF 1 | 5986 |