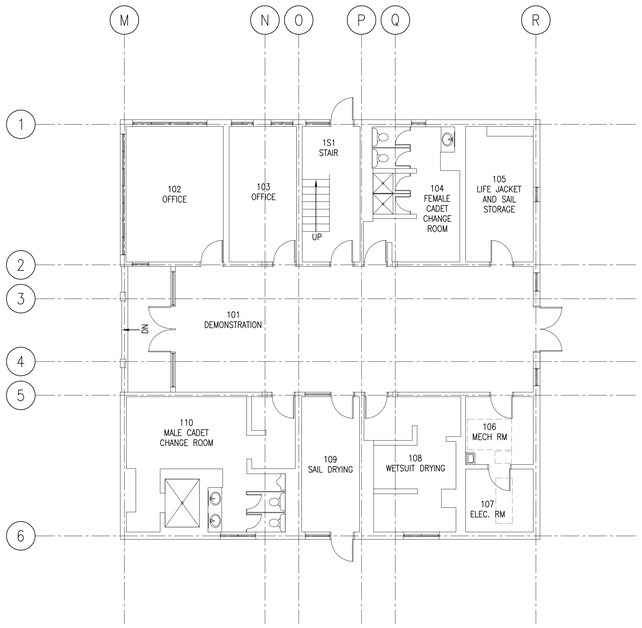

G. L. HOPKINS PAVILION – LEVEL 100

SCALE : 1:100

0m 1m 2m 3m 4m 5m 6m 7m 8m 9m 10m

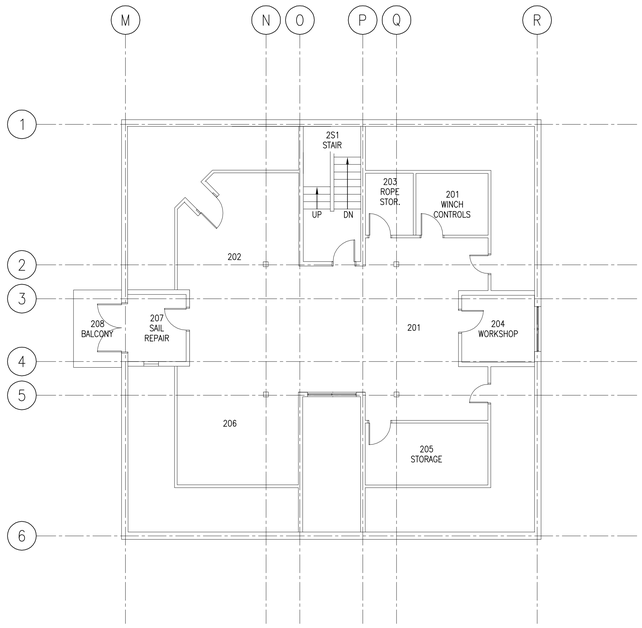

G. L. HOPKINS PAVILION – LEVEL 200

SCALE : 1:100

0m 1m 2m 3m 4m 5m 6m 7m 8m 9m 10m

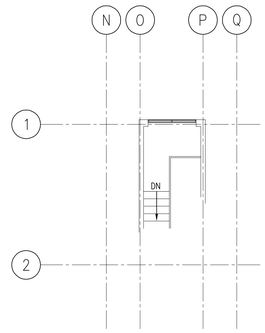

G. L. HOPKINS PAVILION – LEVEL 300

SCALE : 1:100

0m 1m 2m 3m 4m 5m 6m 7m 8m 9m 10m

C

0 10 20mm 40 60 80 100 120 140 160 180 200mm

PWGSC B1 (2004)

E-DRM/GDD-E: 538447

C:\18-15-12712\Dwgs for Moving Contract\11 - GL HOPKINS PAVILION\11 - G. L. HOPKINS PAVILION LEVEL 100, 200 & 300.dwg Nov 08, 2018 - 9:07am

Public Works and Government Services Canada | Travaux Publics et Services gouvernementaux Canada

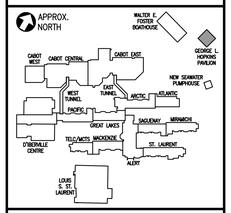

M&R ENGINEERING
5531 Cornwallis St. Halifax, NS. B3K 1B3
Tel: (902) 422-7393. Fax: (902) 423-4945
www.mreng.ca

GENERAL NOTES :

DO NOT SCALE THIS DRAWING FOR CONSTRUCTION PURPOSES. USE FIGURED DIMENSIONS AS NOTED.

THESE DRAWINGS ARE TO BE READ IN CONJUNCTION WITH SPECIFICATIONS AND GENERAL CONTRACTUAL CONDITIONS.

ALL DIMENSIONS AND CONDITIONS ARE TO BE VERIFIED ON SITE. ALL DISCREPANCIES ARE TO BE REPORTED TO THE DEPARTMENTAL REPRESENTATIVE AND AGREED UPON WITH THEM IN WRITING BEFORE PROCEEDING WITH WORKS.

INFORMATION ON THESE DRAWINGS IS TO BE USED FOR THIS PROJECT ONLY AND SHALL NOT BE USED FOR ANY OTHER PURPOSE

revisions | | date

project / projet

CANADIAN COAST GUARD COLLEGE, SYDNEY, NS MECHANICAL & SPRINKLER UPGRADES

drawing / dessin

G.L. HOPKINS PAVILION LEVEL 100, 200 & 300

designed / conçu

date

drawn / dessiné

date

approved / approuvé

date

Tender / Soumission

Joan Muise
PWGSC Project Manager / Administrateur de projets TPSGC

project number / no. du projet

R.065476.700

drawing no. / no. du dessin