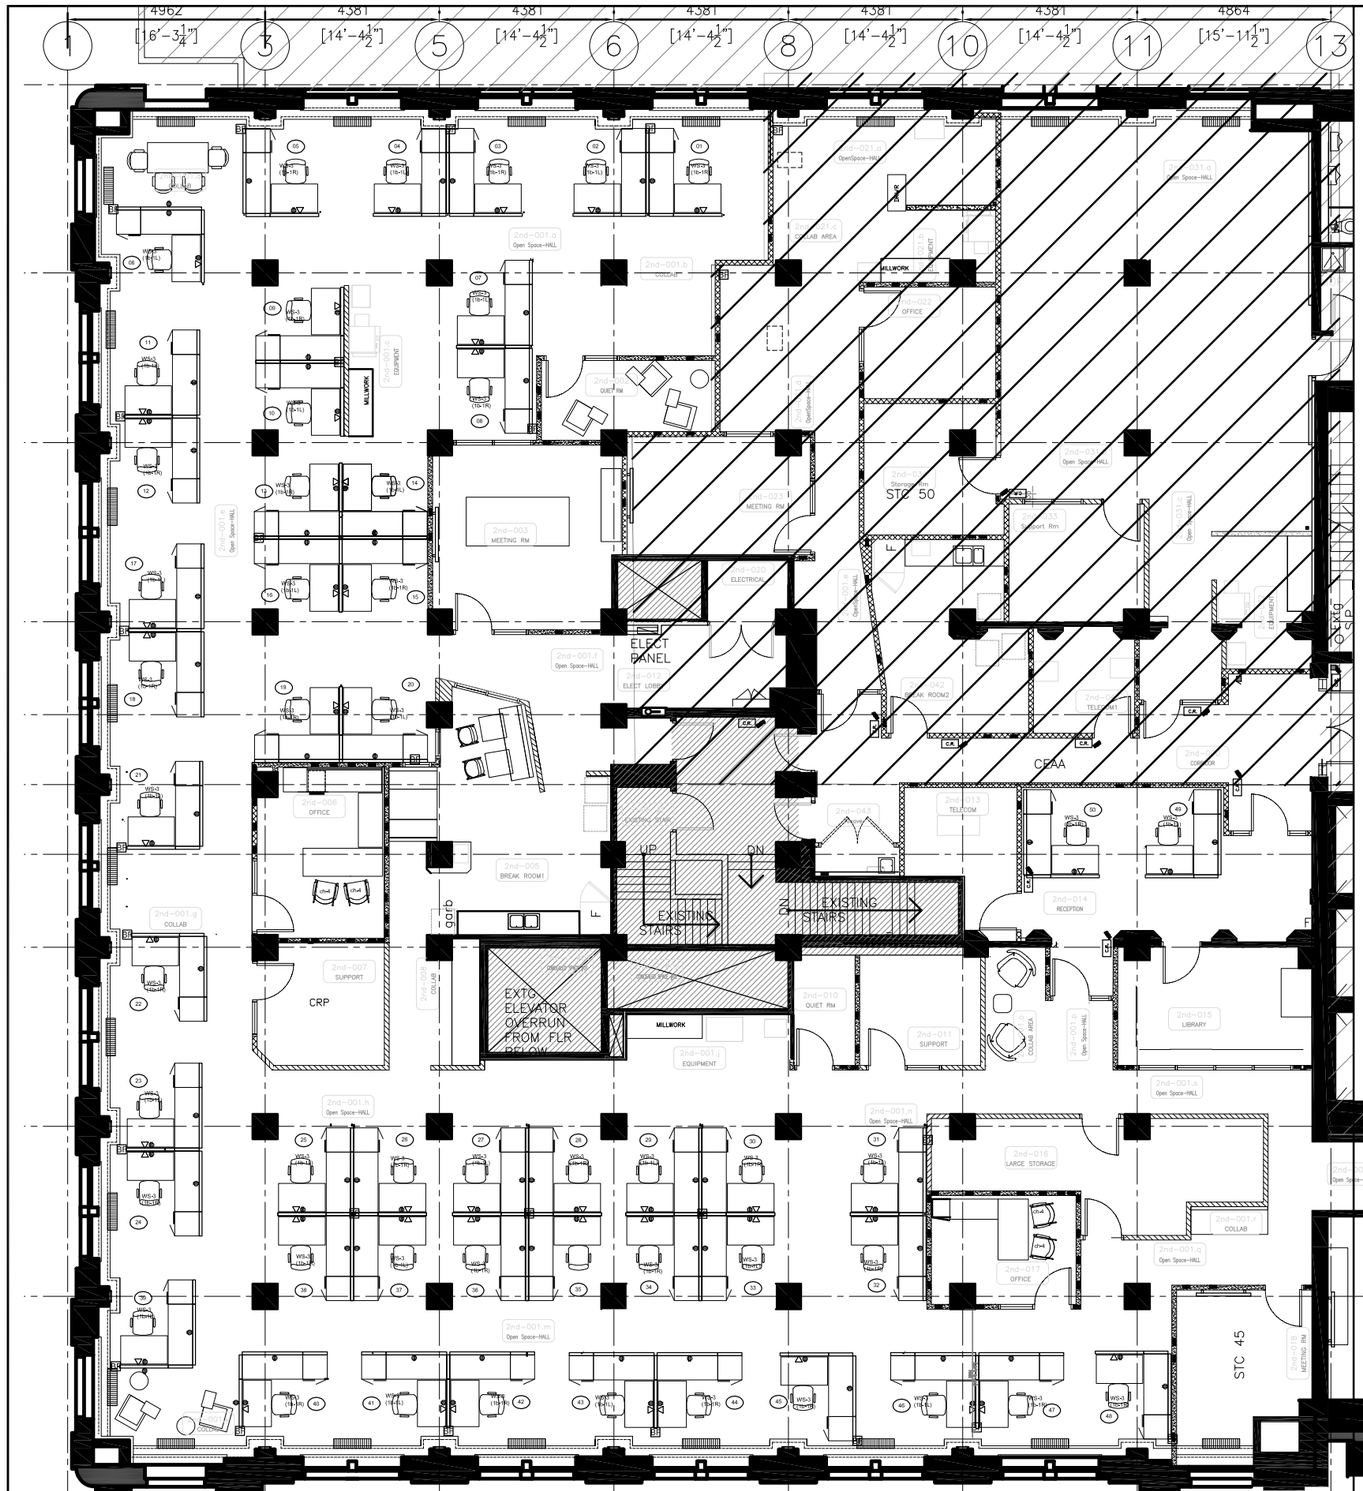

CEAA

WORKSTATION TYPE 3:

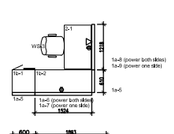

2nd-006 OFFICE

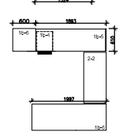

2nd-001.r COLLAB

2nd-015 LIBRARY

2nd-017 OFFICE

2nd-003 MEETING RM

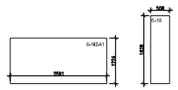

2nd-019 LARGE MEETING RM

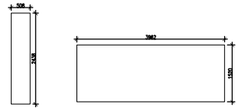

2nd-001.o COLLAB AREA

2nd-001.d COLLAB

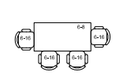

2nd-001.k COLLAB

2nd-002 QUIET RM

SUPPORT KITCHEN

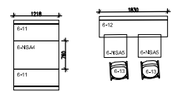

PANEL MATRIX:

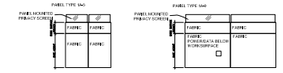

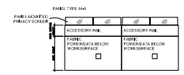

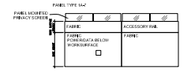

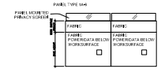

DESCRIPTION OF PRODUCT:

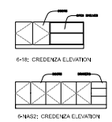

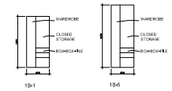

KEY PLAN

REVISION NO.	DESCRIPTION	DATE
03	REVISED FOR NEW SA	MAY 8, 2019
02	REVISIONS FOR PROCUREMENT	MARCH 27, 2019
01	FURNITURE PROCUREMENT	MARCH 7, 2019

THIS DRAWING TO BE READ IN CONJUNCTION WITH THE CONSTRUCTION MANUAL.

SIGNATURE:

BGIS

Project Title / Titre du Projet

SINCLAIR CENTER
CEAA, CRCC, TB
FURNITURE

757 W HASTINGS, VANCOUVER

Drawing Title / Titre du Dessin

FURNITURE PER SUPPLY ARRANGEMENT

CEAA

GOC1960587

Date:	Scale / Échelle
March 7, 2019	SINCLAIR CENTER
Drawn by / Tracé par	Checked by / Vérifié par
LP & RM	LP & RM
N	Reference / Réference
	Drawing No.: 01