


## GENERAL NOTES

1) THE POSITION OF ALL POLE LINES, CONDUITS, WATERMAINS, SEWERS AND OTHER UNDERGROUND UTILITIES AND STRUCTURES ARE NOT NECESSARILY SHOWN, AND WHERE SHOWN, THE ACCURACY OF THE LOCATION SHOWN OF SUCH UTILITIES IS NOT GUARANTEED. BEFORE STARTING WORK, THE CONTRACTOR SHALL CONTACT ALL SUCH UTILITIES INVOLVED AND INFORM HIMSELF AS TO THE EXACT LOCATION OF ALL SUCH UTILITIES AND STRUCTURES AND SHALL ASSUME LIABILITY FOR DAMAGE TO THEM.
2) ALL DIMENSIONS ARE IN METERS UNLESS OTHERWISE NOTED.
3) VERTICAL CONTROL TO BE ESTABLISHED PRIOR TO WORK COMMENCING ON SITE.
4) ALL REMOVAL WORKS TO BE UNDERTAKEN WITHIN THE FEDERAL PROPERTY LIMITS. SEE DRAWING FOR DETAILS
5) SEE SPECIFICATIONS FOR DETAILS ON TEMPORARY USE OF HAUL ROADS, AND DREDGE SPOIL DISPOSAL LOCATION.
6) WHERE DISTURBED OR DAMAGED, EXISTING ROADS TO BE REINSTATED WITH GRANULAR 'A' BASE, AND HOT MIX ASPHALT SURFACE COURSE TO MATCH EXISTING TO THE SATISFACTION OF THE ENGINEER AND TOWN OF LEAMINGTON.
7) ALL GRANULAR MATERIAL TO BE COMPACTED TO 100% STANDARD PROCTOR DENSITY.

LOCATION PLAN

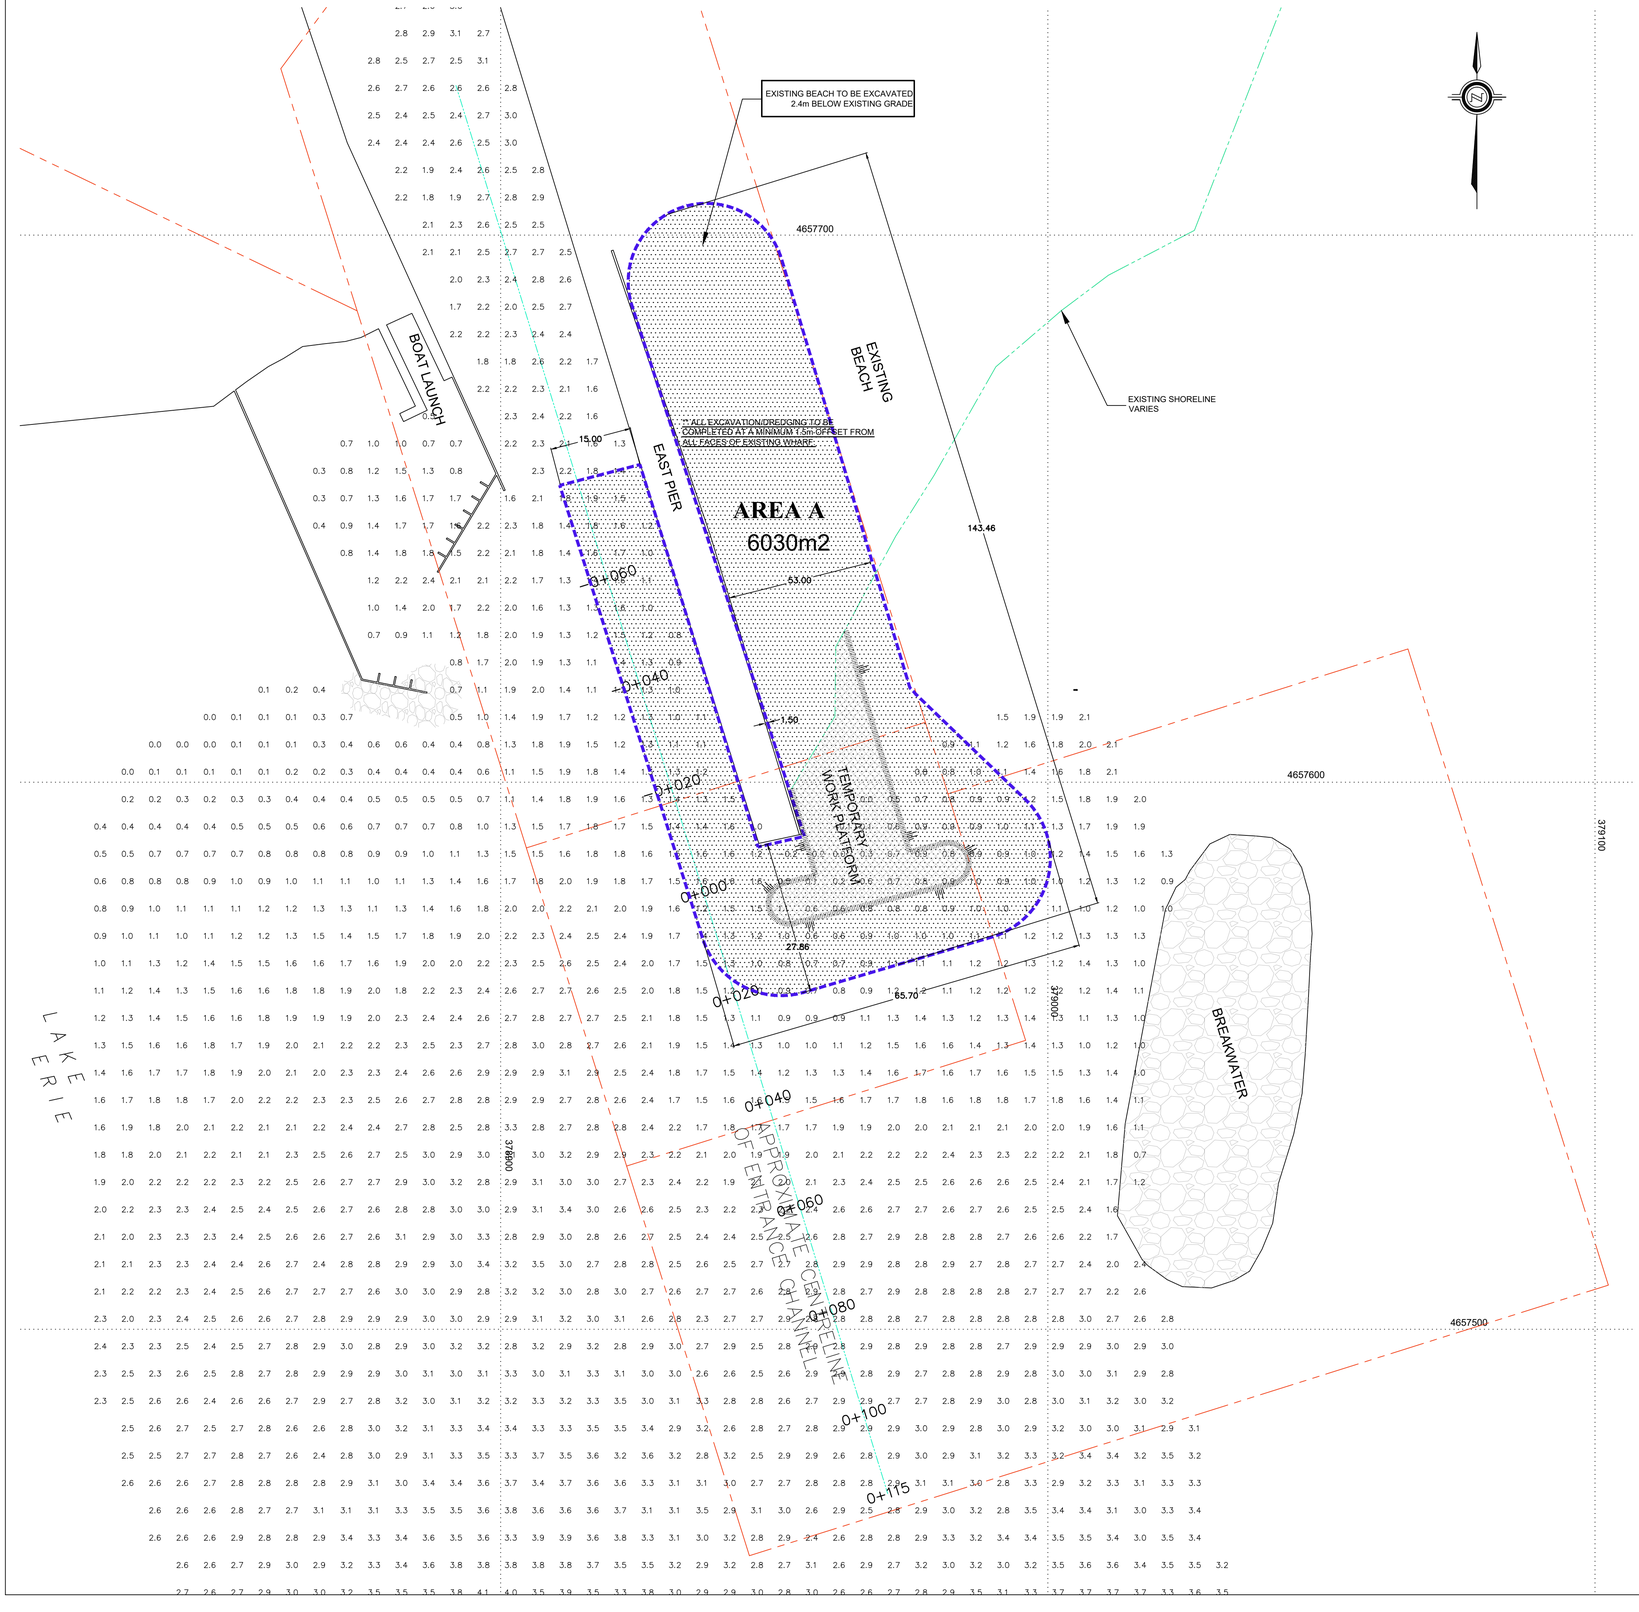


DREDGE AREA STATISTICS

| DREDGE AREA | GRADE DEPTH | AREA | APPROX VOLUME |
|---|---|---|---|
| AREA A | 2.4m | 6030m² | 10,000 CMPM |
| | | | |

TRUCKING DISPOSAL SITE

1. DISPOSE MATERIAL DREDGED/REMOVED FROM AREA 'A' at DESIGNATED DISPOSAL LOCATION AT HILLMAN MARSH END OF MERSEA ROAD 2 PARKING LOT

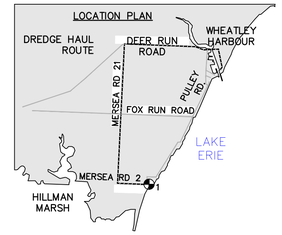GOVERNMENT OF CANADA / GOUVERNEMENT DU CANADA
FISHERIES AND OCEANS / PÊCHES ET OCÉANS

SMALL CRAFT HARBOURS
CENTRAL AND ARCTIC REGION

Small Craft Harbours
Ports pour petits bateaux
www.dfo-mpo.gc.ca/sch-ppb

NOTES:

1. ALL SOUNDINGS ARE SHOWN IN METERS BELOW CHART DATUM.
2. SOUNDINGS ARE UPDATED AS OF NOV 18, 2019
3. CHART DATUM FOR LAKE ERIE IS 173.5m ABOVE SEA LEVEL.
4. WATER LEVEL AT THE TIME OF SURVEY WAS 1.2 ABOVE CHART DATUM
5. COORDINATES FOR HORIZONTAL CONTROL ARE GIVEN ON THE U.T.M. MAPPING PLANE, ZONE 17, USING THE NORTH AMERICAN DATUM OF 1983 (NAD83)

LEGEND

· 2.5 SOUNDING DEPTH BELOW CHART DATUM

EXISTING FEDERAL PROPERTY LIMITS

TEMPORARY WORK PLATFORM

AREA TO BE DREDGED

REVISIONS:

| | | |
|---|---|---|
| | | |
| | | |
| 0 | ISSUED FOR TENDER | 2019-12-12 |

SCALE: 1:500
CLASS:

PROJECT:

WHEATLEY
LAND BASED
DREDGING

DESCRIPTION:

EXISTING BEACH AND
SEDIMENT SINK

| DRAWN: | APPROVED: |
|---|---|
| R.C.S | |
| DATE: NOV 2019 | DATE: |

LOCATION:

WHEATLEY, ON

DRAWING NO.: D-1
LOCATOR CODE: 4873