


LOCATION PLAN
SCALE: N.T.S

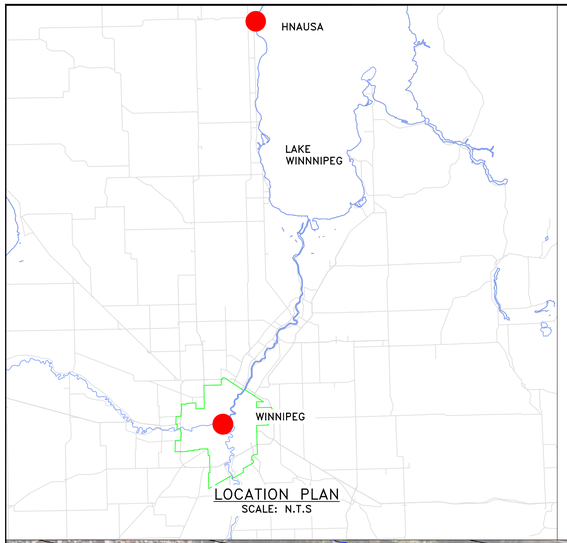


NOTE:
1. HORIZONTAL AND VERTICAL SCALES DIFFER.

SECTION A–A
EXCAVATION
SCALE: N.T.S.




NOTE:
1. HORIZONTAL AND VERTICAL SCALES DIFFER.

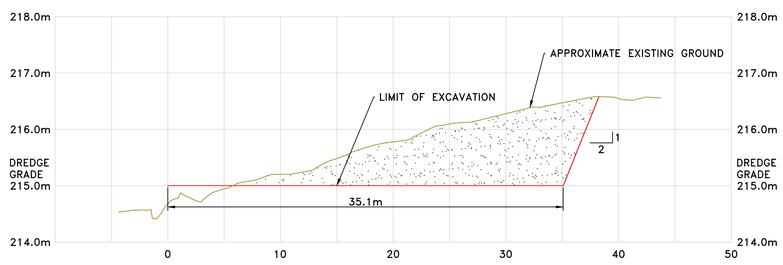DREDGE MATERIAL
DO NOT EXCAVATE

SECTION B–B
EXCAVATION
SCALE: N.T.S.

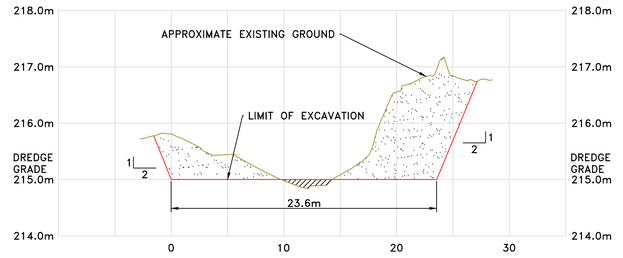


SITE PLAN
SCALE: 1:200

| HORIZONTAL CONTROL POINTS | | |
|---|---|---|
| POINT # | NORTHING(M) | EASTING(M) |
| CP1 | 5641744.012 | 641939.289 |
| CP2 | 5641734.286 | 641959.654 |
| CP3 | 5641780.693 | 641994.931 |
| CP4 | 5641793.927 | 642015.838 |
| CP5 | 5641804.136 | 642018.999 |
| CP6 | 5641816.899 | 642016.304 |
| CP7 | 5641829.768 | 642017.323 |
| CP8 | 5641829.768 | 642000.813 |
| CP9 | 5641820.091 | 642003.969 |
| CP10 | 5641815.265 | 642002.626 |
| CP11 | 5641810.373 | 641999.437 |
| CP12 | 5641804.785 | 641986.569 |
| CP13 | 5641804.561 | 641968.125 |
| CP14 | 5641776.174 | 641948.747 |
| CP15 | 5641759.635 | 641949.373 |

GOVERNMENT OF CANADA / GOUVERNEMENT DU CANADA
FISHERIES AND OCEANS / PÊCHES ET OCÉANS

# SMALL CRAFT HARBOURS
# ONTARIO AND PRAIRIE REGION

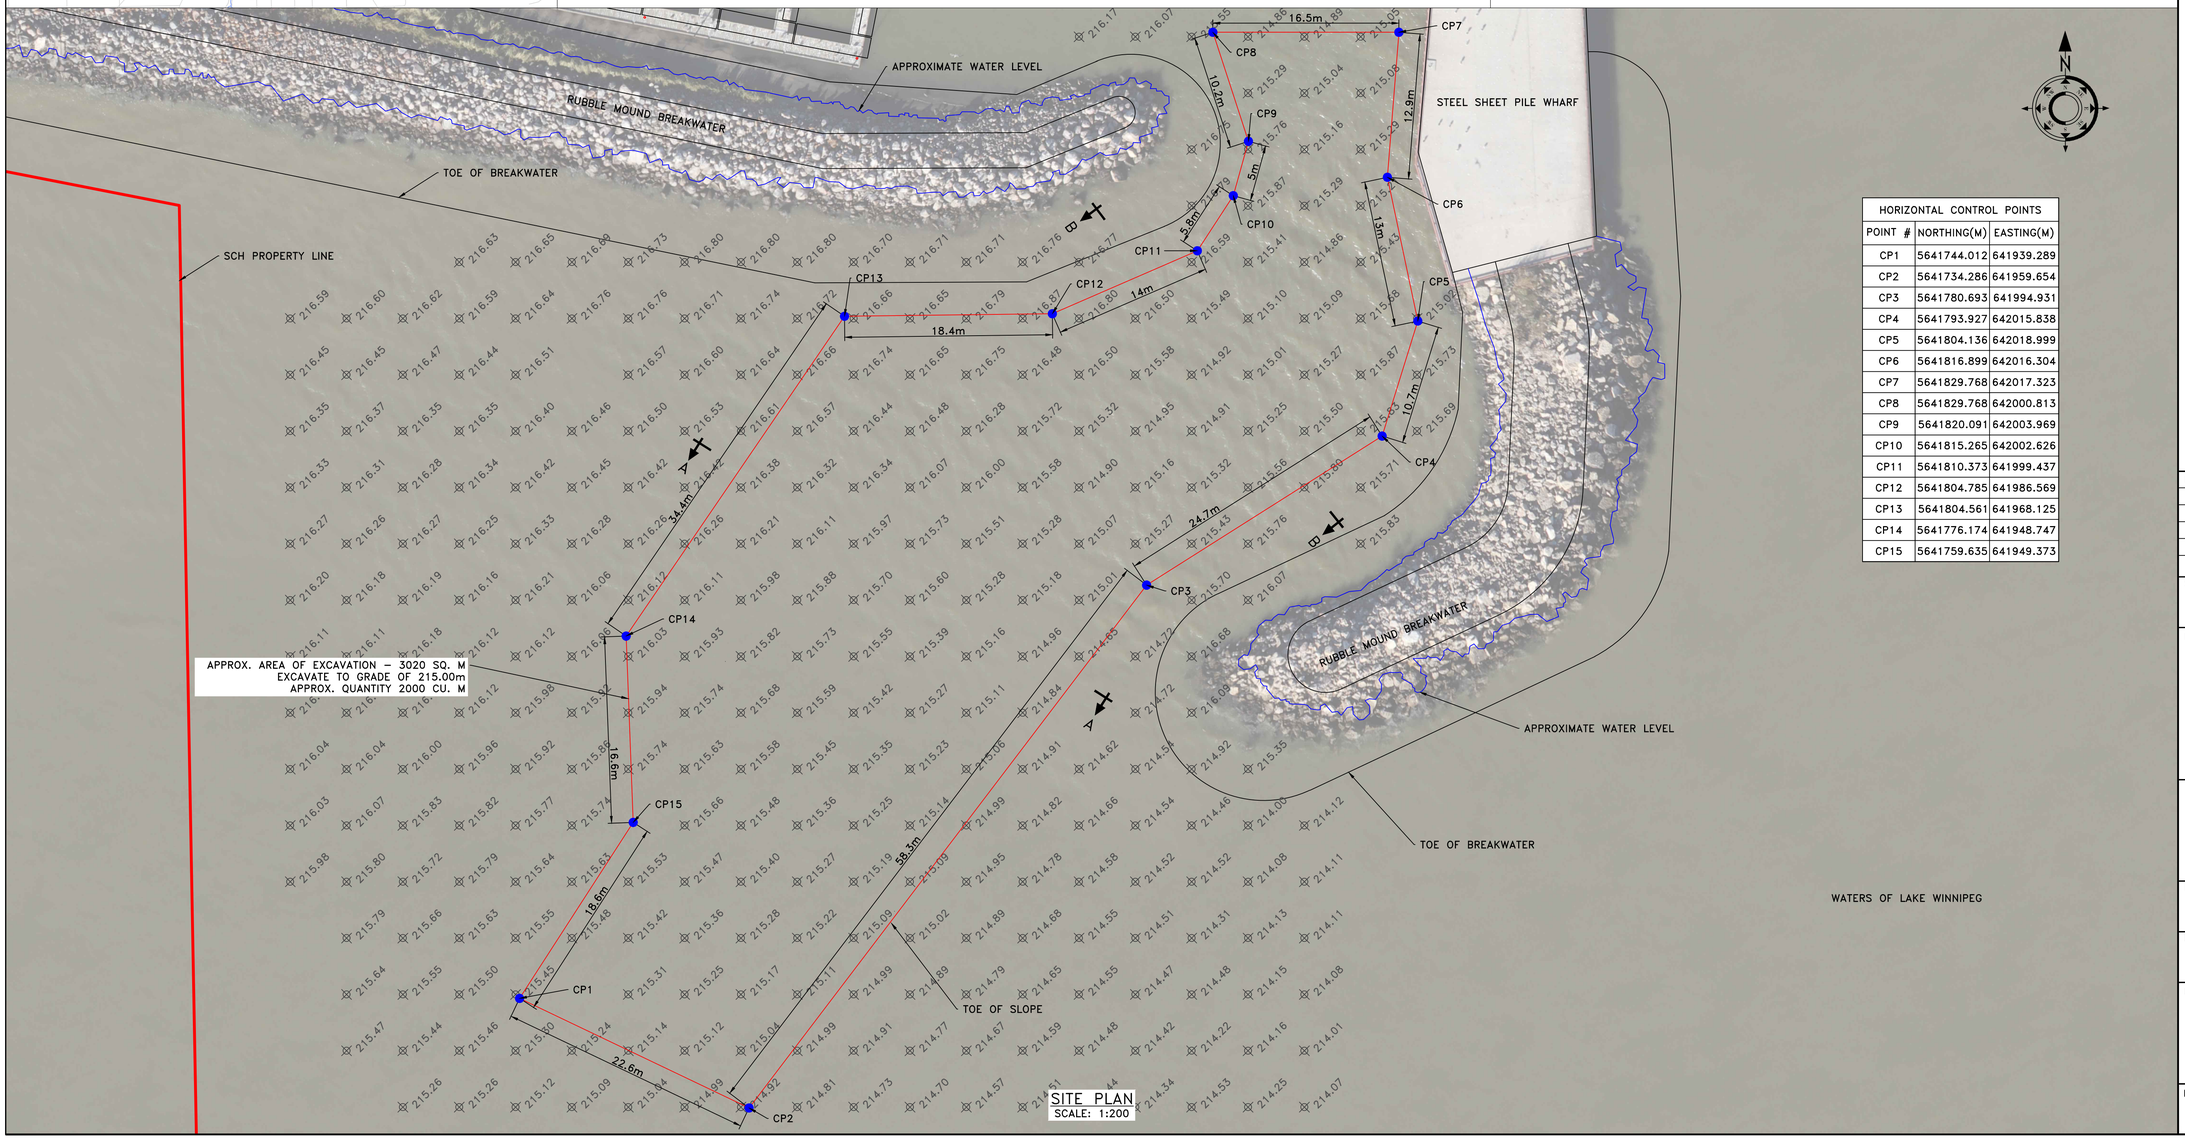NOTES:

1. ELEVATIONS AND DIMENSIONS IN METRES UNLESS OTHERWISE STATED.
2. ELEVATIONS ARE GIVEN USING THE CANADIAN GEODETIC VERTICAL DATUM OF 1928 (CGVD28).
3. COORDINATES FOR HORIZONTAL CONTROL ARE GIVEN ON THE U.T.M. MAPPING PLANE, ZONE 14, USING THE NORTH AMERICAN DATUM OF 1983 (NAD83).
4. LAUNCH RAMP, STEEL SHEET PILE WHARF AND BREAKWATERS NOT TO BE USED FOR ACCESS TO SITE.
5. NO EXCAVATION TO SPECIFIED GRADE TO OCCUR WITHIN 2 METRES OF STEEL SHEET PILE WHARF, FLOAT WHARVES, PILES, AND TOE OF BREAKWATERS.
6. CONTROL POINTS DESIGNATE TOE OF SLOPE.

LEGEND
215.57 SOUNDINGS
HORIZONTAL CONTROL POINT

| REVISIONS: | | DATE: |
|---|---|---|
| 0 | ISSUED FOR TENDER | OCT. 26, 2020 |
| | | |
| | | |
| | | |
| | | |

SCALE: AS SHOWN
CLASS:

PROJECT:
HARBOUR DREDGING

DESCRIPTION:
DREDGE PLAN AND DETAILS

DRAWN: SCH
APPROVED: SCH
DATE: OCT. 2020
DATE: OCT. 2020

LOCATION:
HNAUSA
MANITOBA

DRAWING NO.: H–1 of 1
LOCATOR CODE: 5526