FR	HEIGHT ABOVE B.
0	4520
1	4498
2	4510
3	4518/4500
4	4500
5	4500

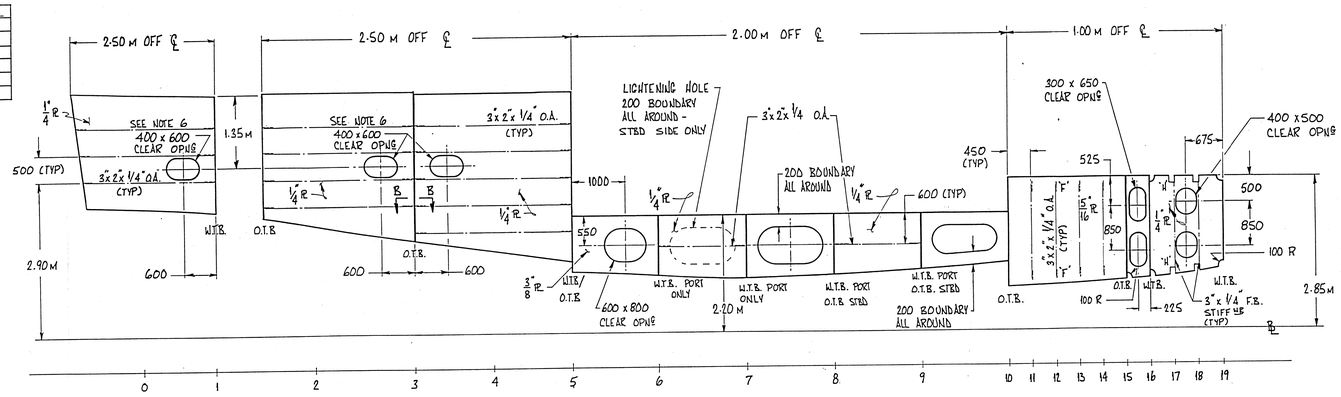

PORT LONGITUDINAL BULKHEADS
STARBOARD SIDE SIMILAR
SCALE 1: 40

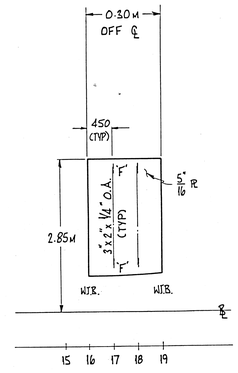

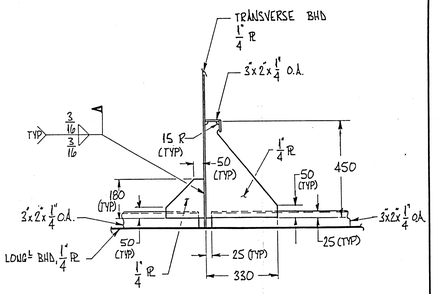

SECTION 'B-B'
TYPICAL BRACKETS
SCALE 1:10

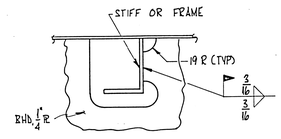

DETAIL 'H'
TYPICAL CUTOUT
SCALE 1:3

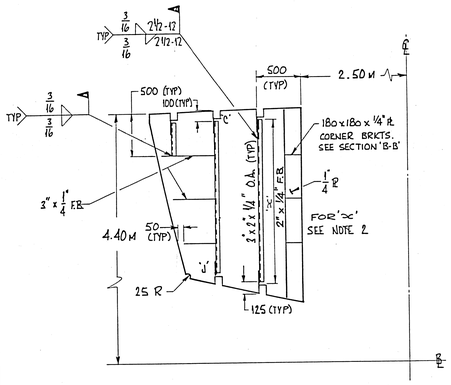

FRAME 1½. TRANSVERSE OILTIGHT BULKHEAD
LOOKING AFT
PORT SIDE SIMILAR
SCALE 1:25

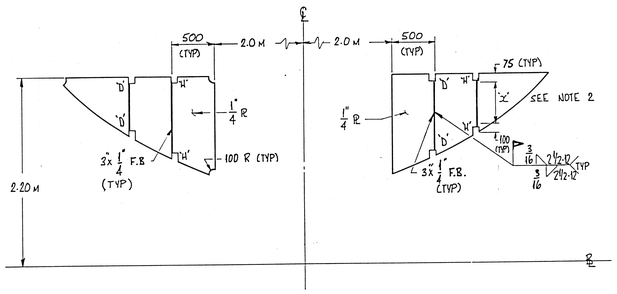

FRAME 7, TRANSVERSE BULKHEADS
LOOKING AFT
SCALE 1:25

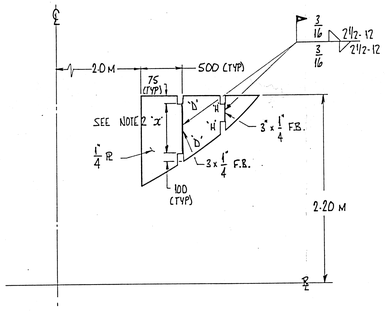

FRAME 9, TRANSVERSE BULKHEAD
LOOKING FORWARD
PORT SIDE SIMILAR
SCALE 1:25

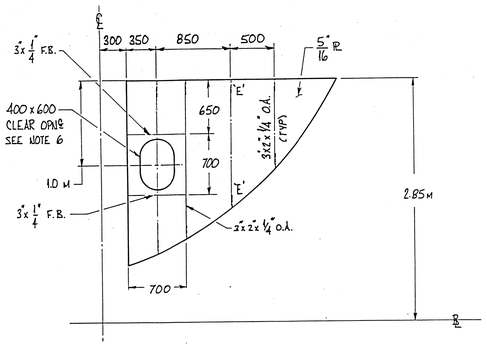

FRAME 16, TRANSVERSE BULKHEAD
LOOKING FORWARD
PORT SIDE SIMILAR
SCALE 1:25

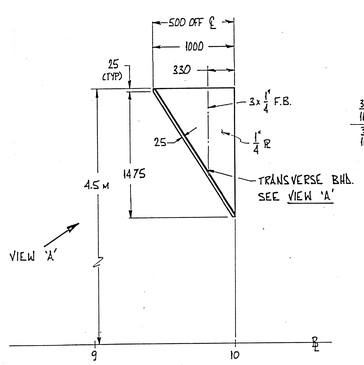

LONGITUDINAL BULKHEAD (MINOR)
LOOKING TO PORT
STARBOARD SIDE SIMILAR
SCALE 1:25

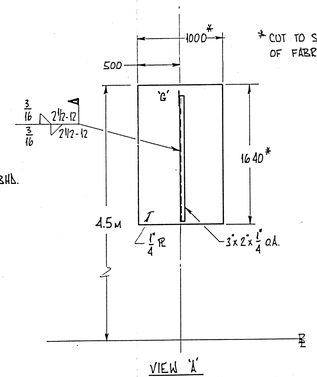

VIEW 'A'
TRANSVERSE BULKHEAD (MINOR)
LOOKING FORWARD
SCALE 1:25

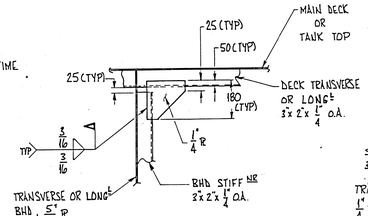

DETAIL 'C'
SCALE 1:10

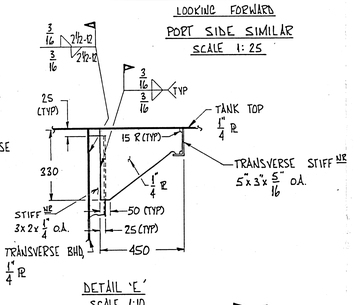

DETAIL 'E'
SCALE 1:10

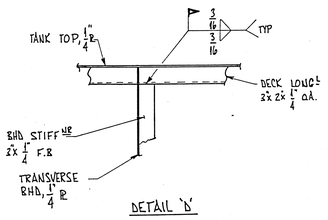

DETAIL 'D'
SCALE 1:10

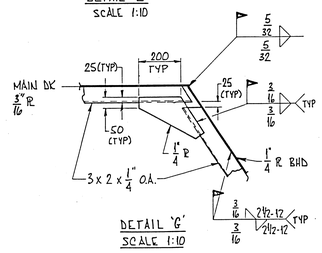

DETAIL 'G'
SCALE 1:10

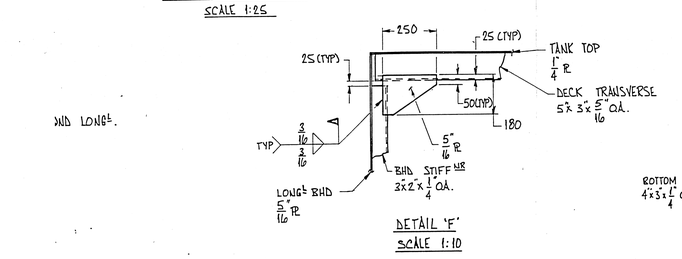

DETAIL 'F'
SCALE 1:10

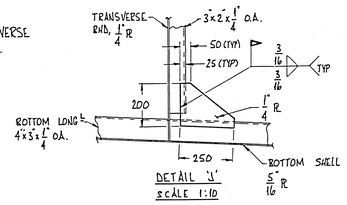

DETAIL 'J'
SCALE 1:10

Materials/Parts List

Nº	Quantity	Description
1		

Revisions

Nº	Remarks	Check	Date

Reference Drawings

Nº	Title	Drawing number

Government of Canada — Fisheries and Oceans
Ship Branch — Ottawa

PROJECT
F.P.V. ARROW POST

DRAWING
LONGITUDINAL, TRANSVERSE & STEEL MINOR BULKHEADS.

date	scale	dwg no
JULY/92	As Noted	H93-8
drawn by R.H.	checked by R.C.	sheet 1 of 1
		revision no E.

Canada

MIKEMETAL PRODUCTS and SHIPBUILDING LTD.

PETER S. HATFIELD LTD
NAVAL ARCHITECTS AND MARINE CONSULTANTS