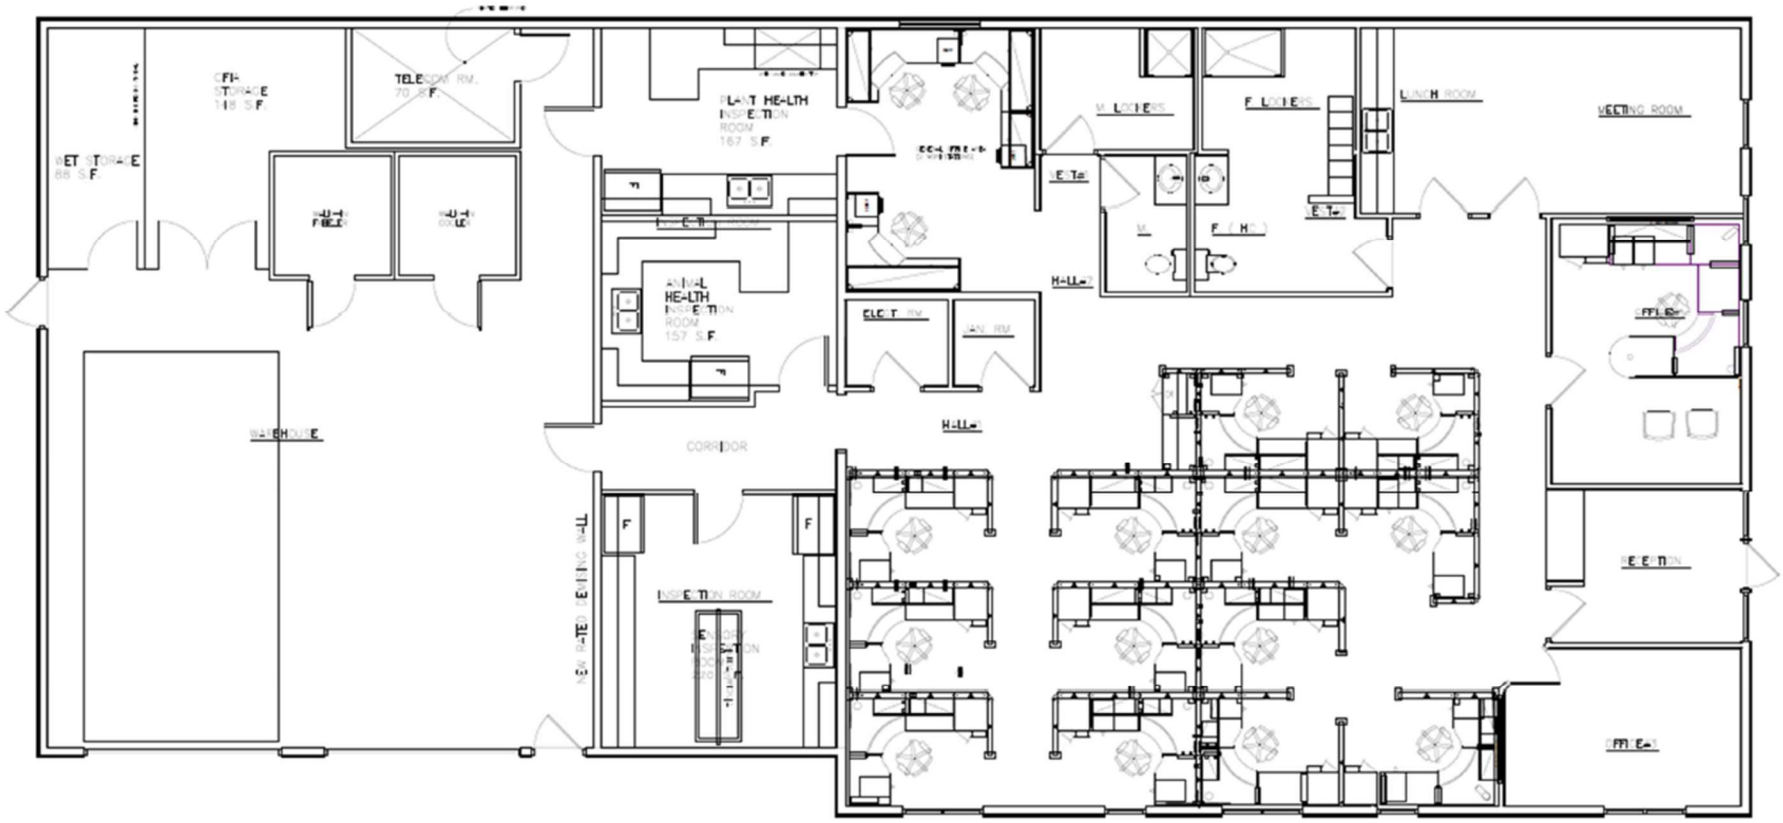Current Floor Plan