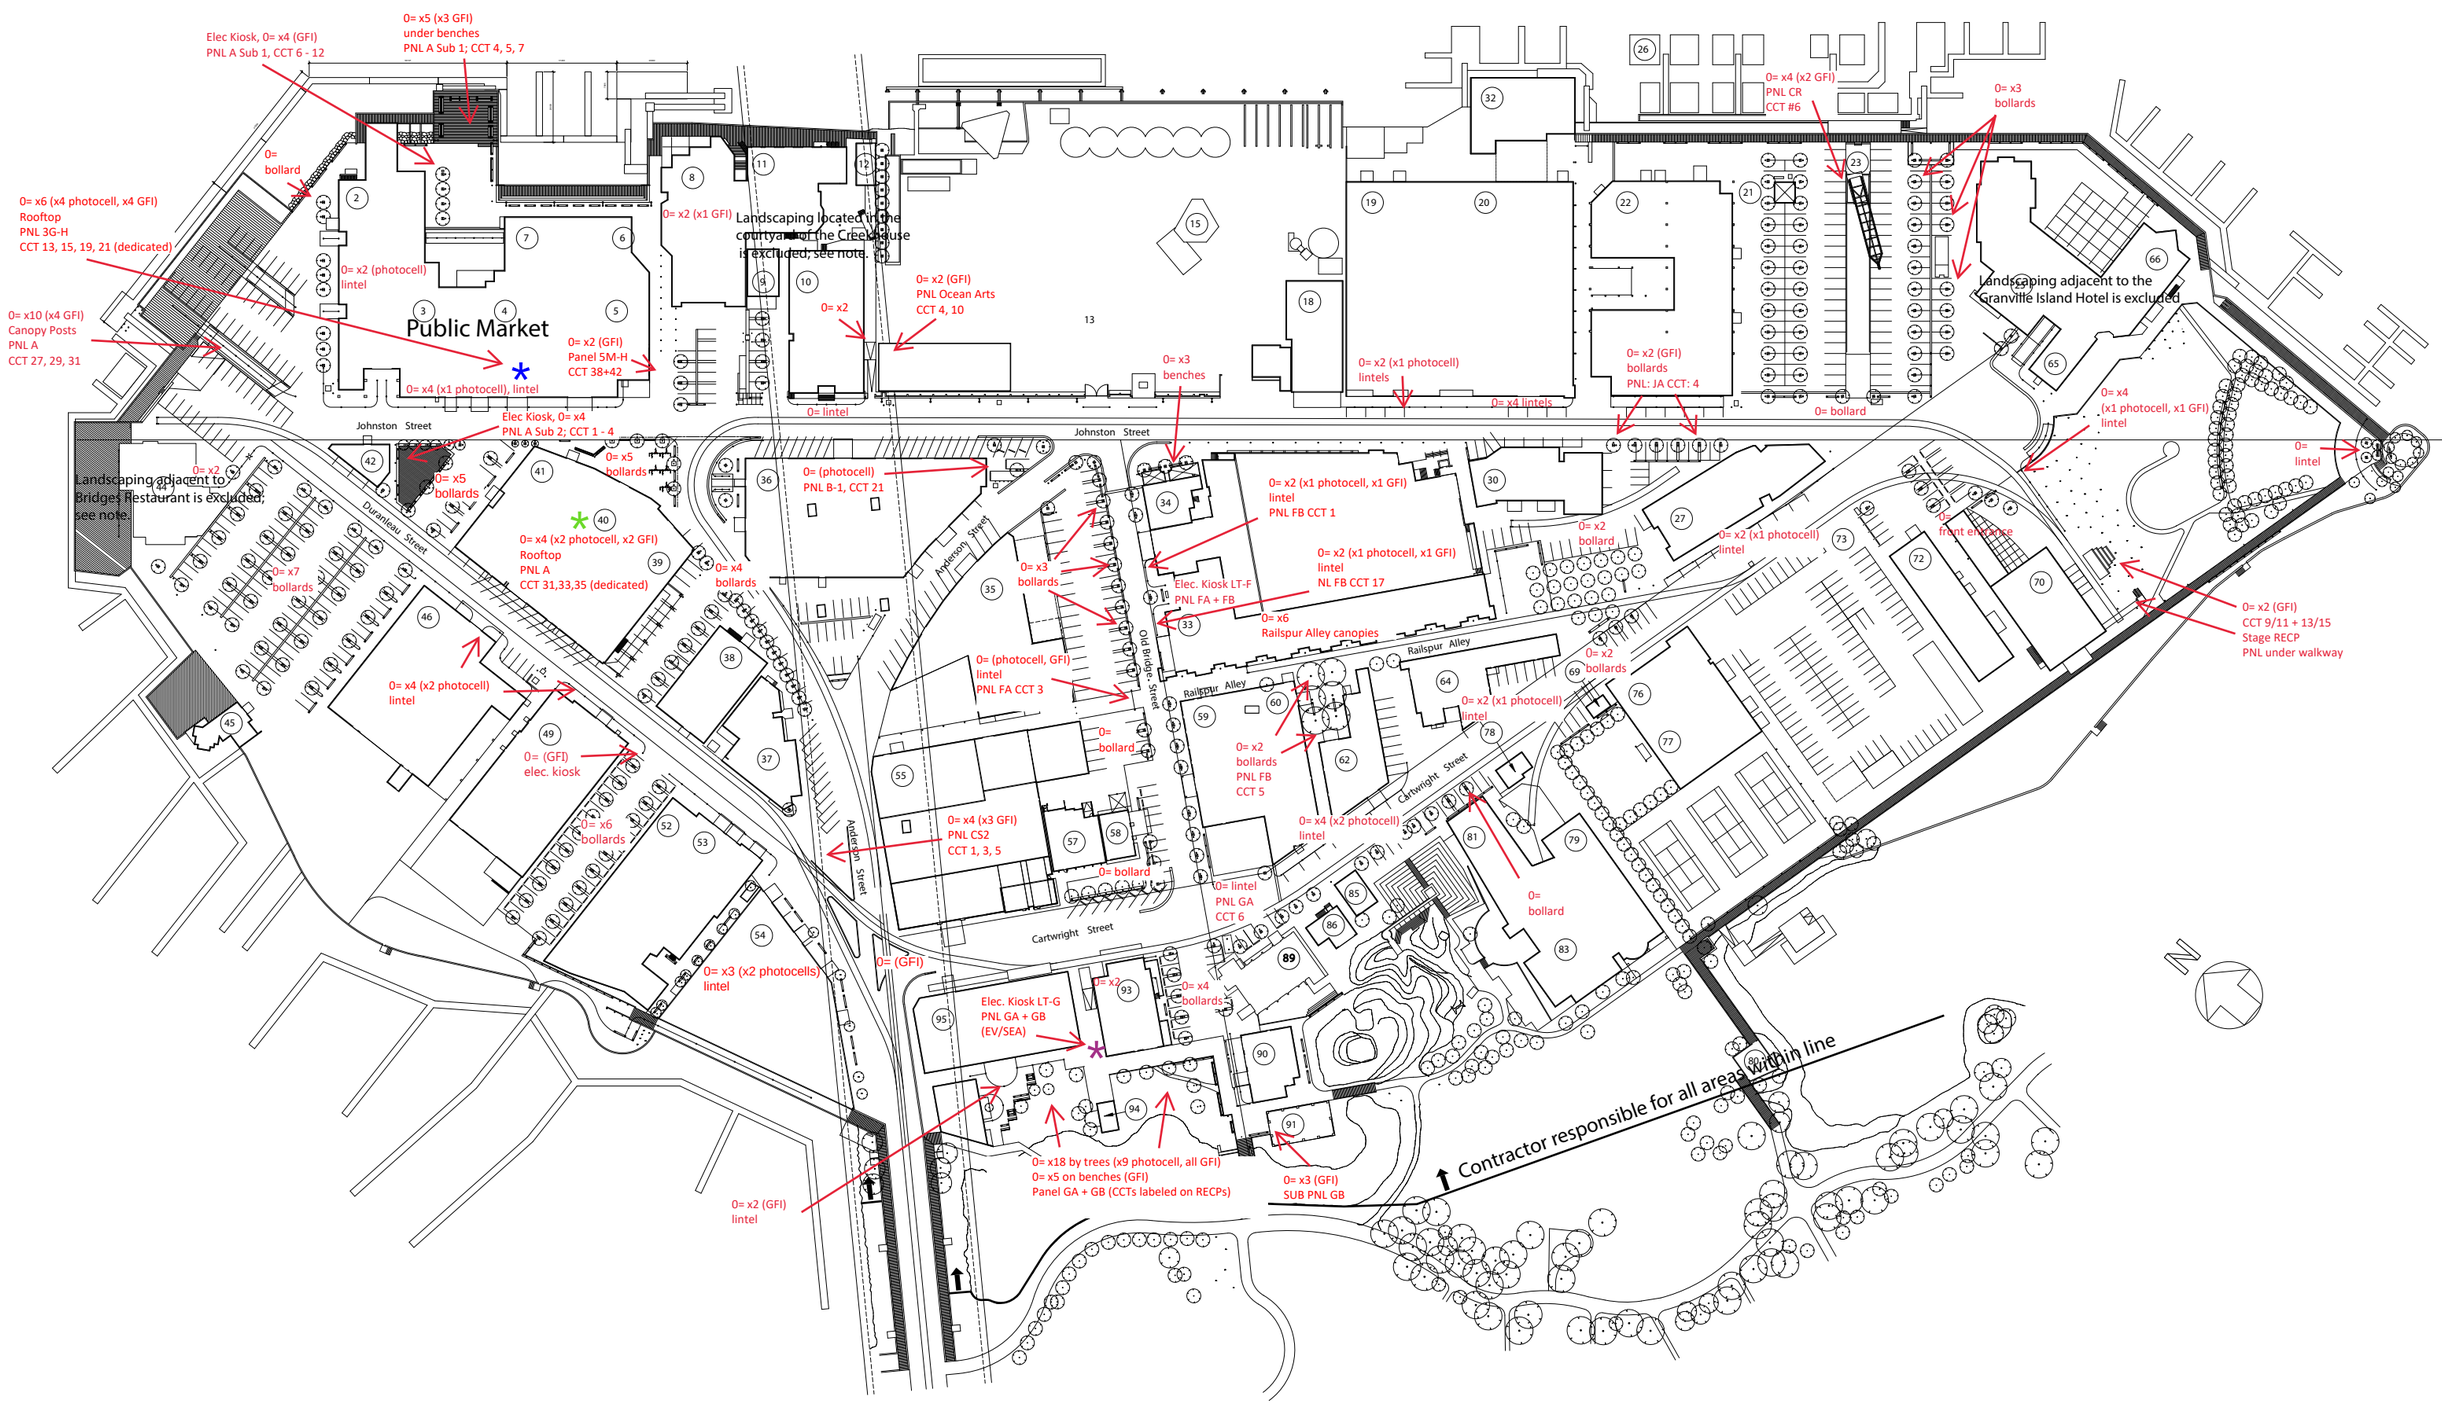
Elec Kiosk, 0= x4 (GFI)
PNL A Sub 1, CCT 6 - 12
0= x5 (x3 GFI)
under benches
PNL A Sub 1; CCT 4, 5, 7
0= bollard
0= x6 (x4 photocell, x4 GFI)
Rooftop
PNL 3G-H
CCT 13, 15, 19, 21 (dedicated)
0= x2 (photocell)
lintel
0= x10 (x4 GFI)
Canopy Posts
PNL A
CCT 27, 29, 31
Public Market
0= x4 (x1 photocell), lintel
0= x2 (x1 GFI)
Landscaping located in the courtyard of the Creekhouse is excluded, see note.
0= x2
0= x2 (GFI)
PNL Ocean Arts
CCT 4, 10
0= x2 (GFI)
Panel 5M-H
CCT 38+42
0= lintel
0= x3
benches
0= x2 (x1 photocell)
lintels
0= x4 lintels
0= x2 (GFI)
bollards
PNL: JA CCT: 4
0= x4 (x2 GFI)
PNL CR
CCT #6
0= x3
bollards
0= bollard
Landscaping adjacent to the Granville Island Hotel is excluded
0= x4
(x1 photocell, x1 GFI)
lintel
0= lintel
0= x2 (GFI)
CCT 9/11 + 13/15
Stage RECP
PNL under walkway
Johnston Street
Johnston Street
Elec Kiosk, 0= x4
PNL A Sub 2; CCT 1 - 4
0= x5
bollards
0= x5
bollards
Landscaping adjacent to Bridges Restaurant is excluded, see note
0= x2
0= x7
bollards
Duranleau Street
0= x4 (x2 photocell, x2 GFI)
Rooftop
PNL A
CCT 31,33,35 (dedicated)
0= x4
bollards
0= x4 (x2 photocell)
lintel
0= (GFI)
elec. kiosk
0= x6
bollards
0= x3 (x2 photocells)
lintel
0= x2 (GFI)
lintel
0= (photocell)
PNL B-1, CCT 21
Anderson Street
0= x3
bollards
0= x2 (x1 photocell, x1 GFI)
lintel
PNL FB CCT 1
Elec. Kiosk LT-F
PNL FA + FB
0= x2 (x1 photocell, x1 GFI)
lintel
NL FB CCT 17
0= x6
Railspur Alley canopies
Railspur Alley
Railspur Alley
Old Bridge Street
0= (photocell, GFI)
lintel
PNL FA CCT 3
0= bollard
0= x2
bollards
PNL FB
CCT 5
0= x2 (x1 photocell)
lintel
0= x2
bollard
0= x2 (x1 photocell)
lintel
0= x2
bollard
Cartwright Street
0= x4 (x3 GFI)
PNL CS2
CCT 1, 3, 5
0= bollard
0= x4 (x2 photocell)
lintel
0= lintel
PNL GA
CCT 6
0=
bollard
Cartwright Street
0= (GFI)
0= x2
0= x4
bollards
Elec. Kiosk LT-G
PNL GA + GB
(EV/SEA)
0= x18 by trees (x9 photocell, all GFI)
0= x5 on benches (GFI)
Panel GA + GB (CCTs labeled on RECPs)
0= x3 (GFI)
SUB PNL GB
Contractor responsible for all areas within line
N